Capital Improvements

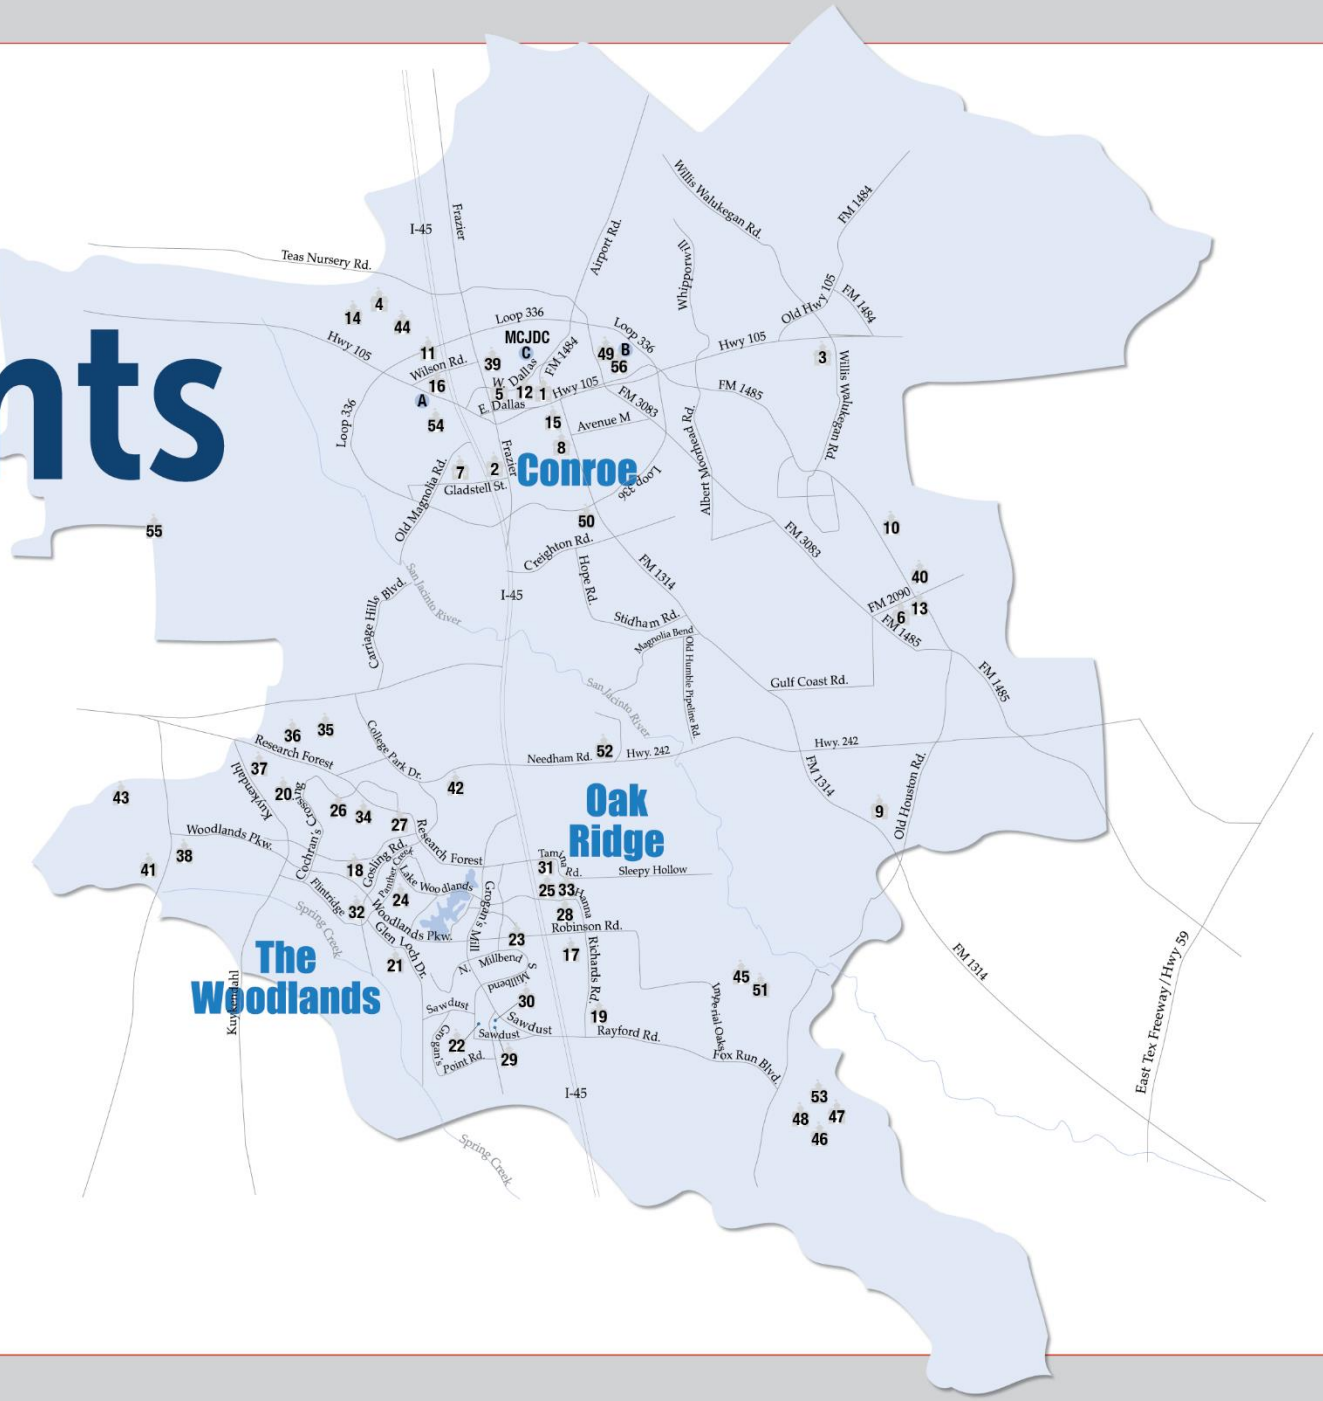

CONROE
INDEPENDENT
SCHOOL DISTRICT

THE WOODLANDS HIGH SCHOOL

LADY HIGHLANDER ATHLETICS

NEW HIGH SCHOOL

DUROTECH
BUILDERS OF INTEGRITY

CONROE INDEPENDENT SCHOOL DISTRICT

Conroe New High School

Image # 160701 6016
Date : 07.01.2016
Aero Photo 888.542.0231

DUROTECH
BUILDERS OF INTEGRITY

CONROE
INDEPENDENT SCHOOL DISTRICT

Conroe New High School

Image # 160701 6017
Date : 07.01.2016
Aero Photo 888.542.0231

2016 CAMPUS
LIFE CYCLE

A. W. RUNYAN
ELEMENTARY SCHOOL
FIRE LANE

CANEY CREEK
HIGH SCHOOL

WOODFOREST BANK STADIUM

CTE / Robotics
CCHS & ORHS 9th

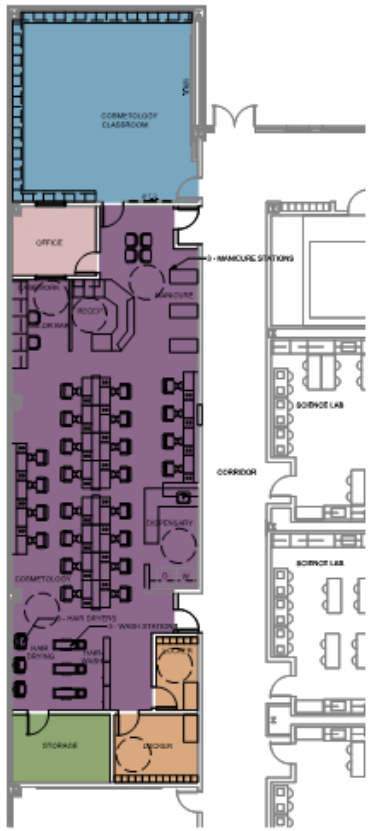

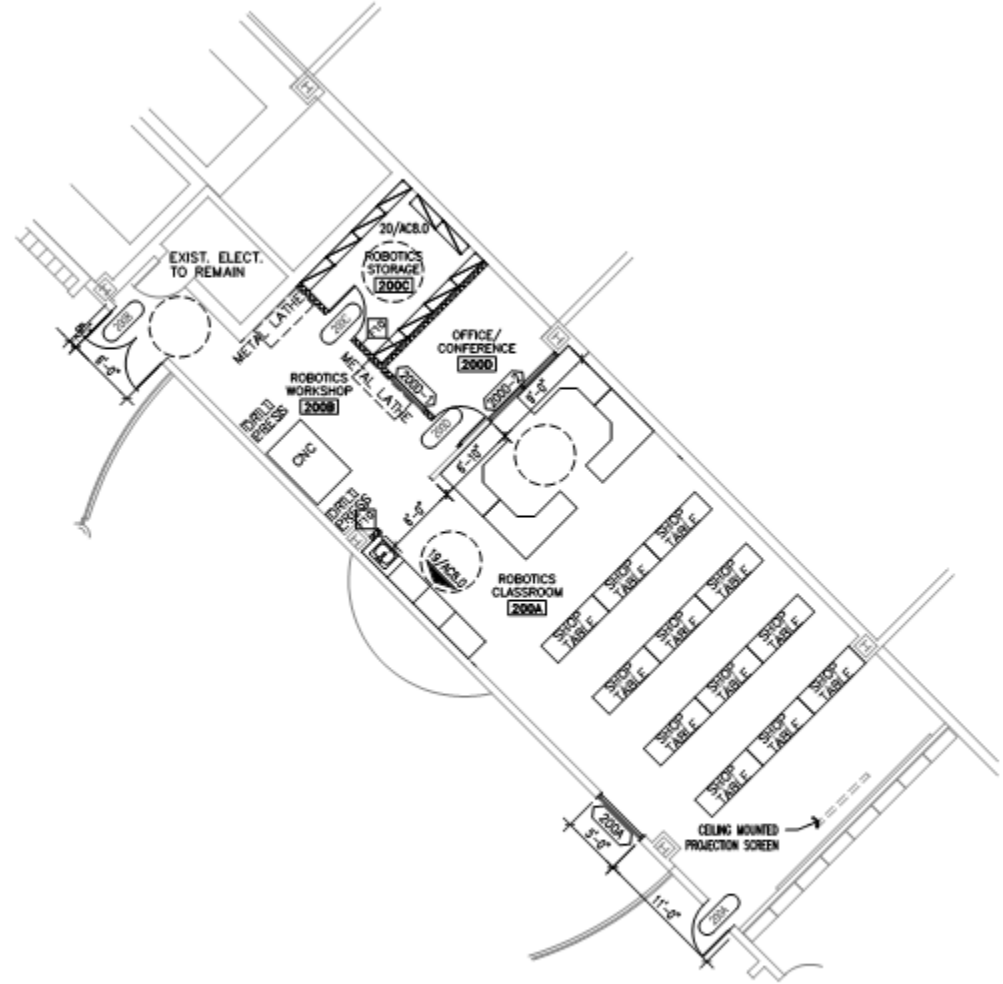

PLAN NORTH

1 SECOND FLOOR PLAN – ROBOTICS

SCALE: 1/8"=1'-0"

CCHS – Cosmetology, Welding, Construction & Robotics

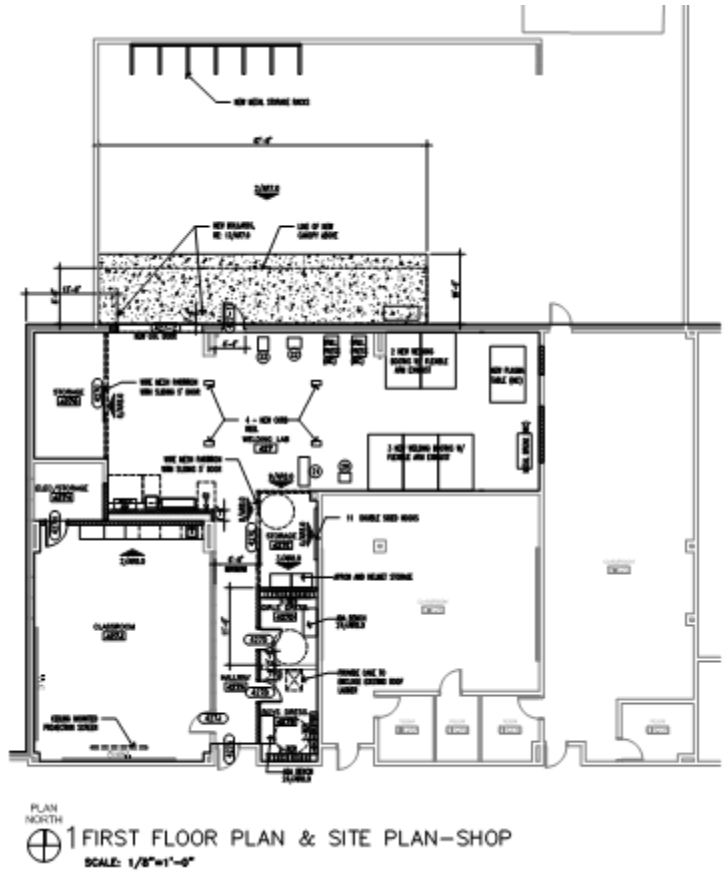

ORHS 9th –Welding

SAFETY & SECURITY

OFFICE
WILKINSON

Grangerland Intermediate Additions

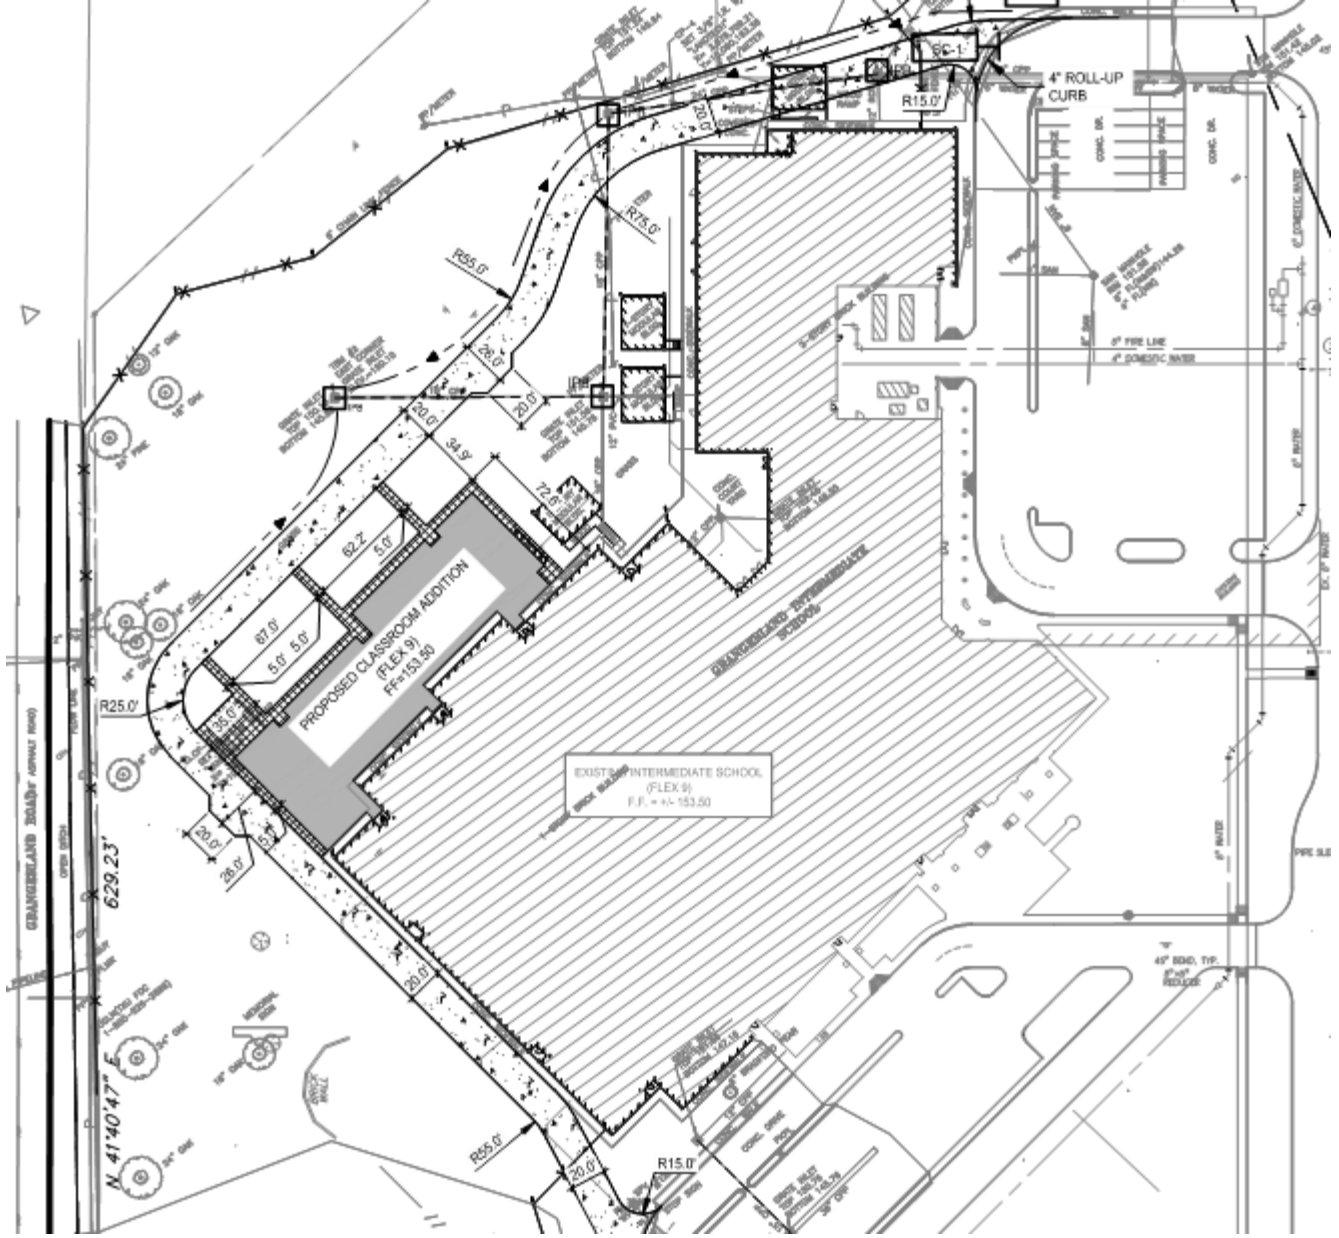

Grangerland Intermediate – Additions

New Elementary
Flex 17